B_C = OUTSIDE DIAMETER OF PIPE

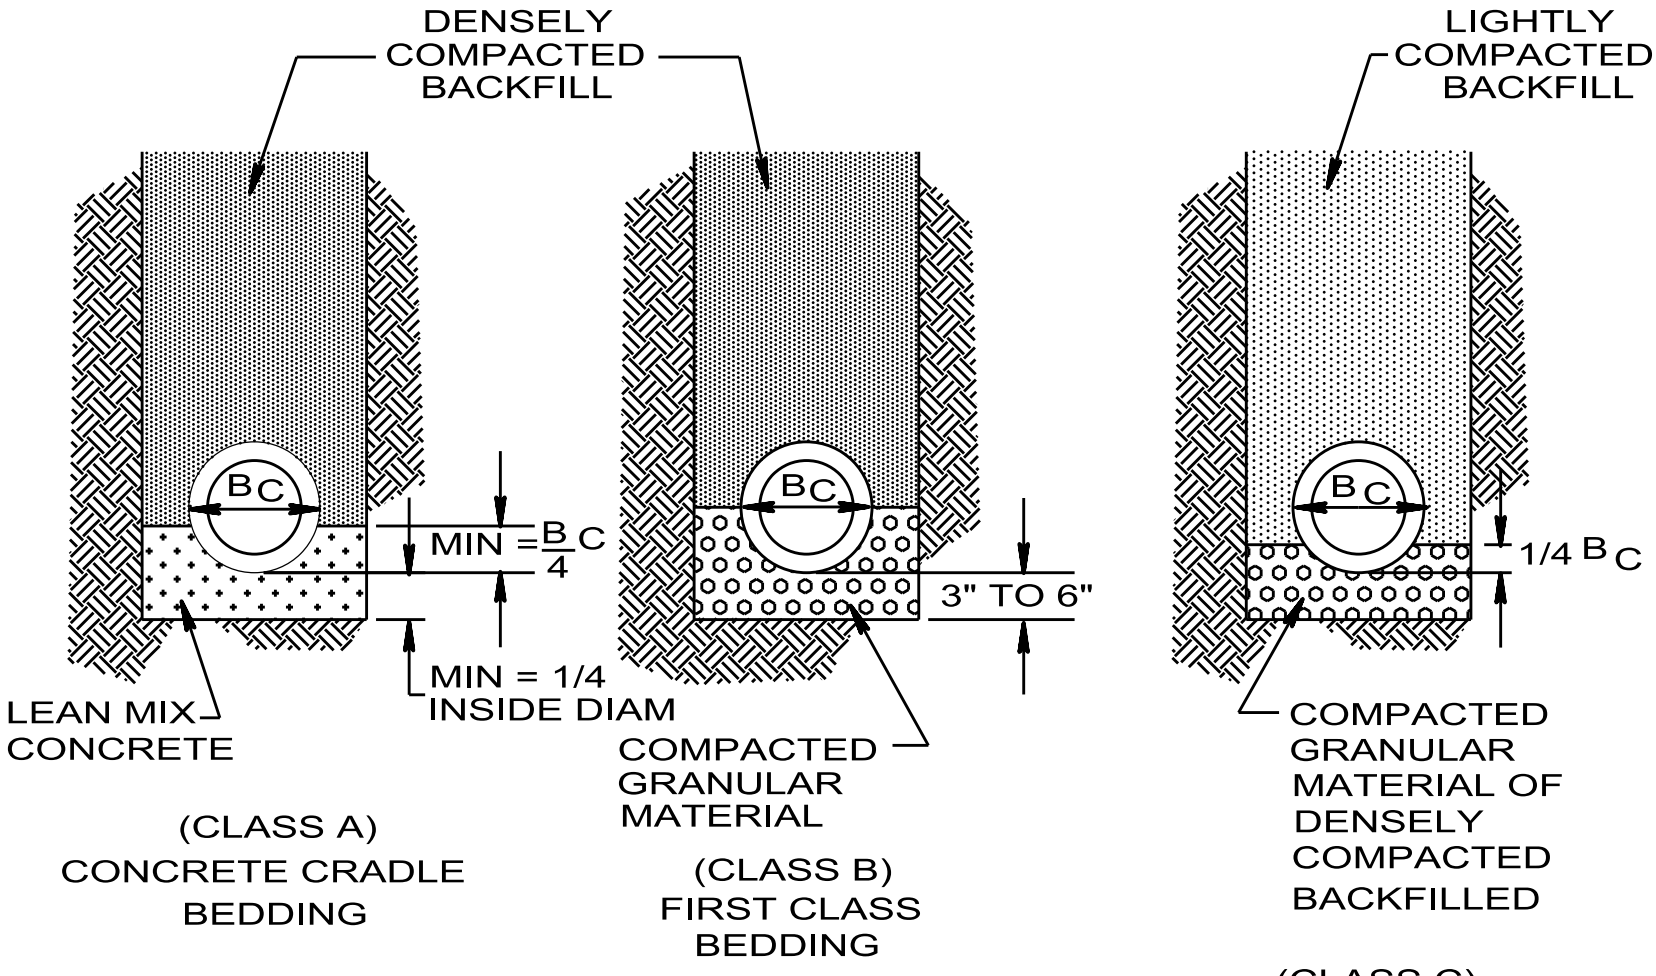

(CLASS A)
CONCRETE CRADLE BEDDING

(CLASS B)
FIRST CLASS BEDDING

(CLASS C)
ORDINARY BEDDING

REFERENCE: TM 5-820-4/AFM 88-5, CHAPTER 4, DRAINAGE FOR AREAS OTHER THAN AIRFIELDS

TRENCH CONDUIT BEDDING	DATE AUG 1992	FIGURE 2-35k