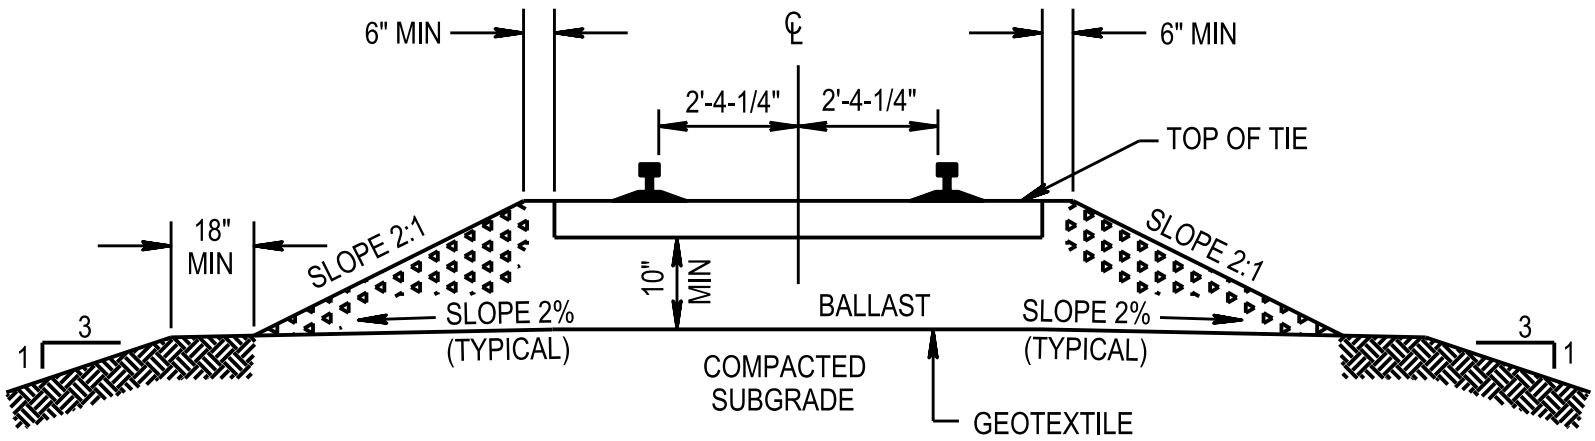

TYPICAL SECTION

NO TO SCALE

NOTES: 1. DEPTH OF BALLAST SECTION WILL DEPEND ON SUBGRADE STRENGTH, TRAFFIC DENSITY, AND WHEEL LOADS.

2. MINIMUM DEPTH OF BALLAST/SUBBALLAST IS 10 INCHES BELOW THE BOTTOM OF TIE AT THE LOW (INSIDE) RAIL OF THE CURVE.

3. GEOTEXTILE TO MEET THE REQUIREMENTS OF CEGS 02274.

4. GEOTEXTILE INSTALLATION ON CURVES WILL BE SIMILAR.

REFERENCE: TM 5-850-2/AFM 88-7, CHAPTER 2, RAILROAD DESIGN AND CONSTRUCTION OF ARMY AND AIRFORCE INSTALLATIONS.
CEGS-02274 GEOTEXTILES IN RAILROADS.

TYPICAL BALLAST SECTION WITH GEOTEXTILE	DATE AUG 1992	FIGURE 2-36f